NOTE:

THE INFORMATION PRESENTED IS FOR THE SOLE PURPOSE OF THIS STUDY AND REPORT.
EXISTING CONDITIONS SHALL BE FIELD VERIFIED FOR ANY OTHER USE.

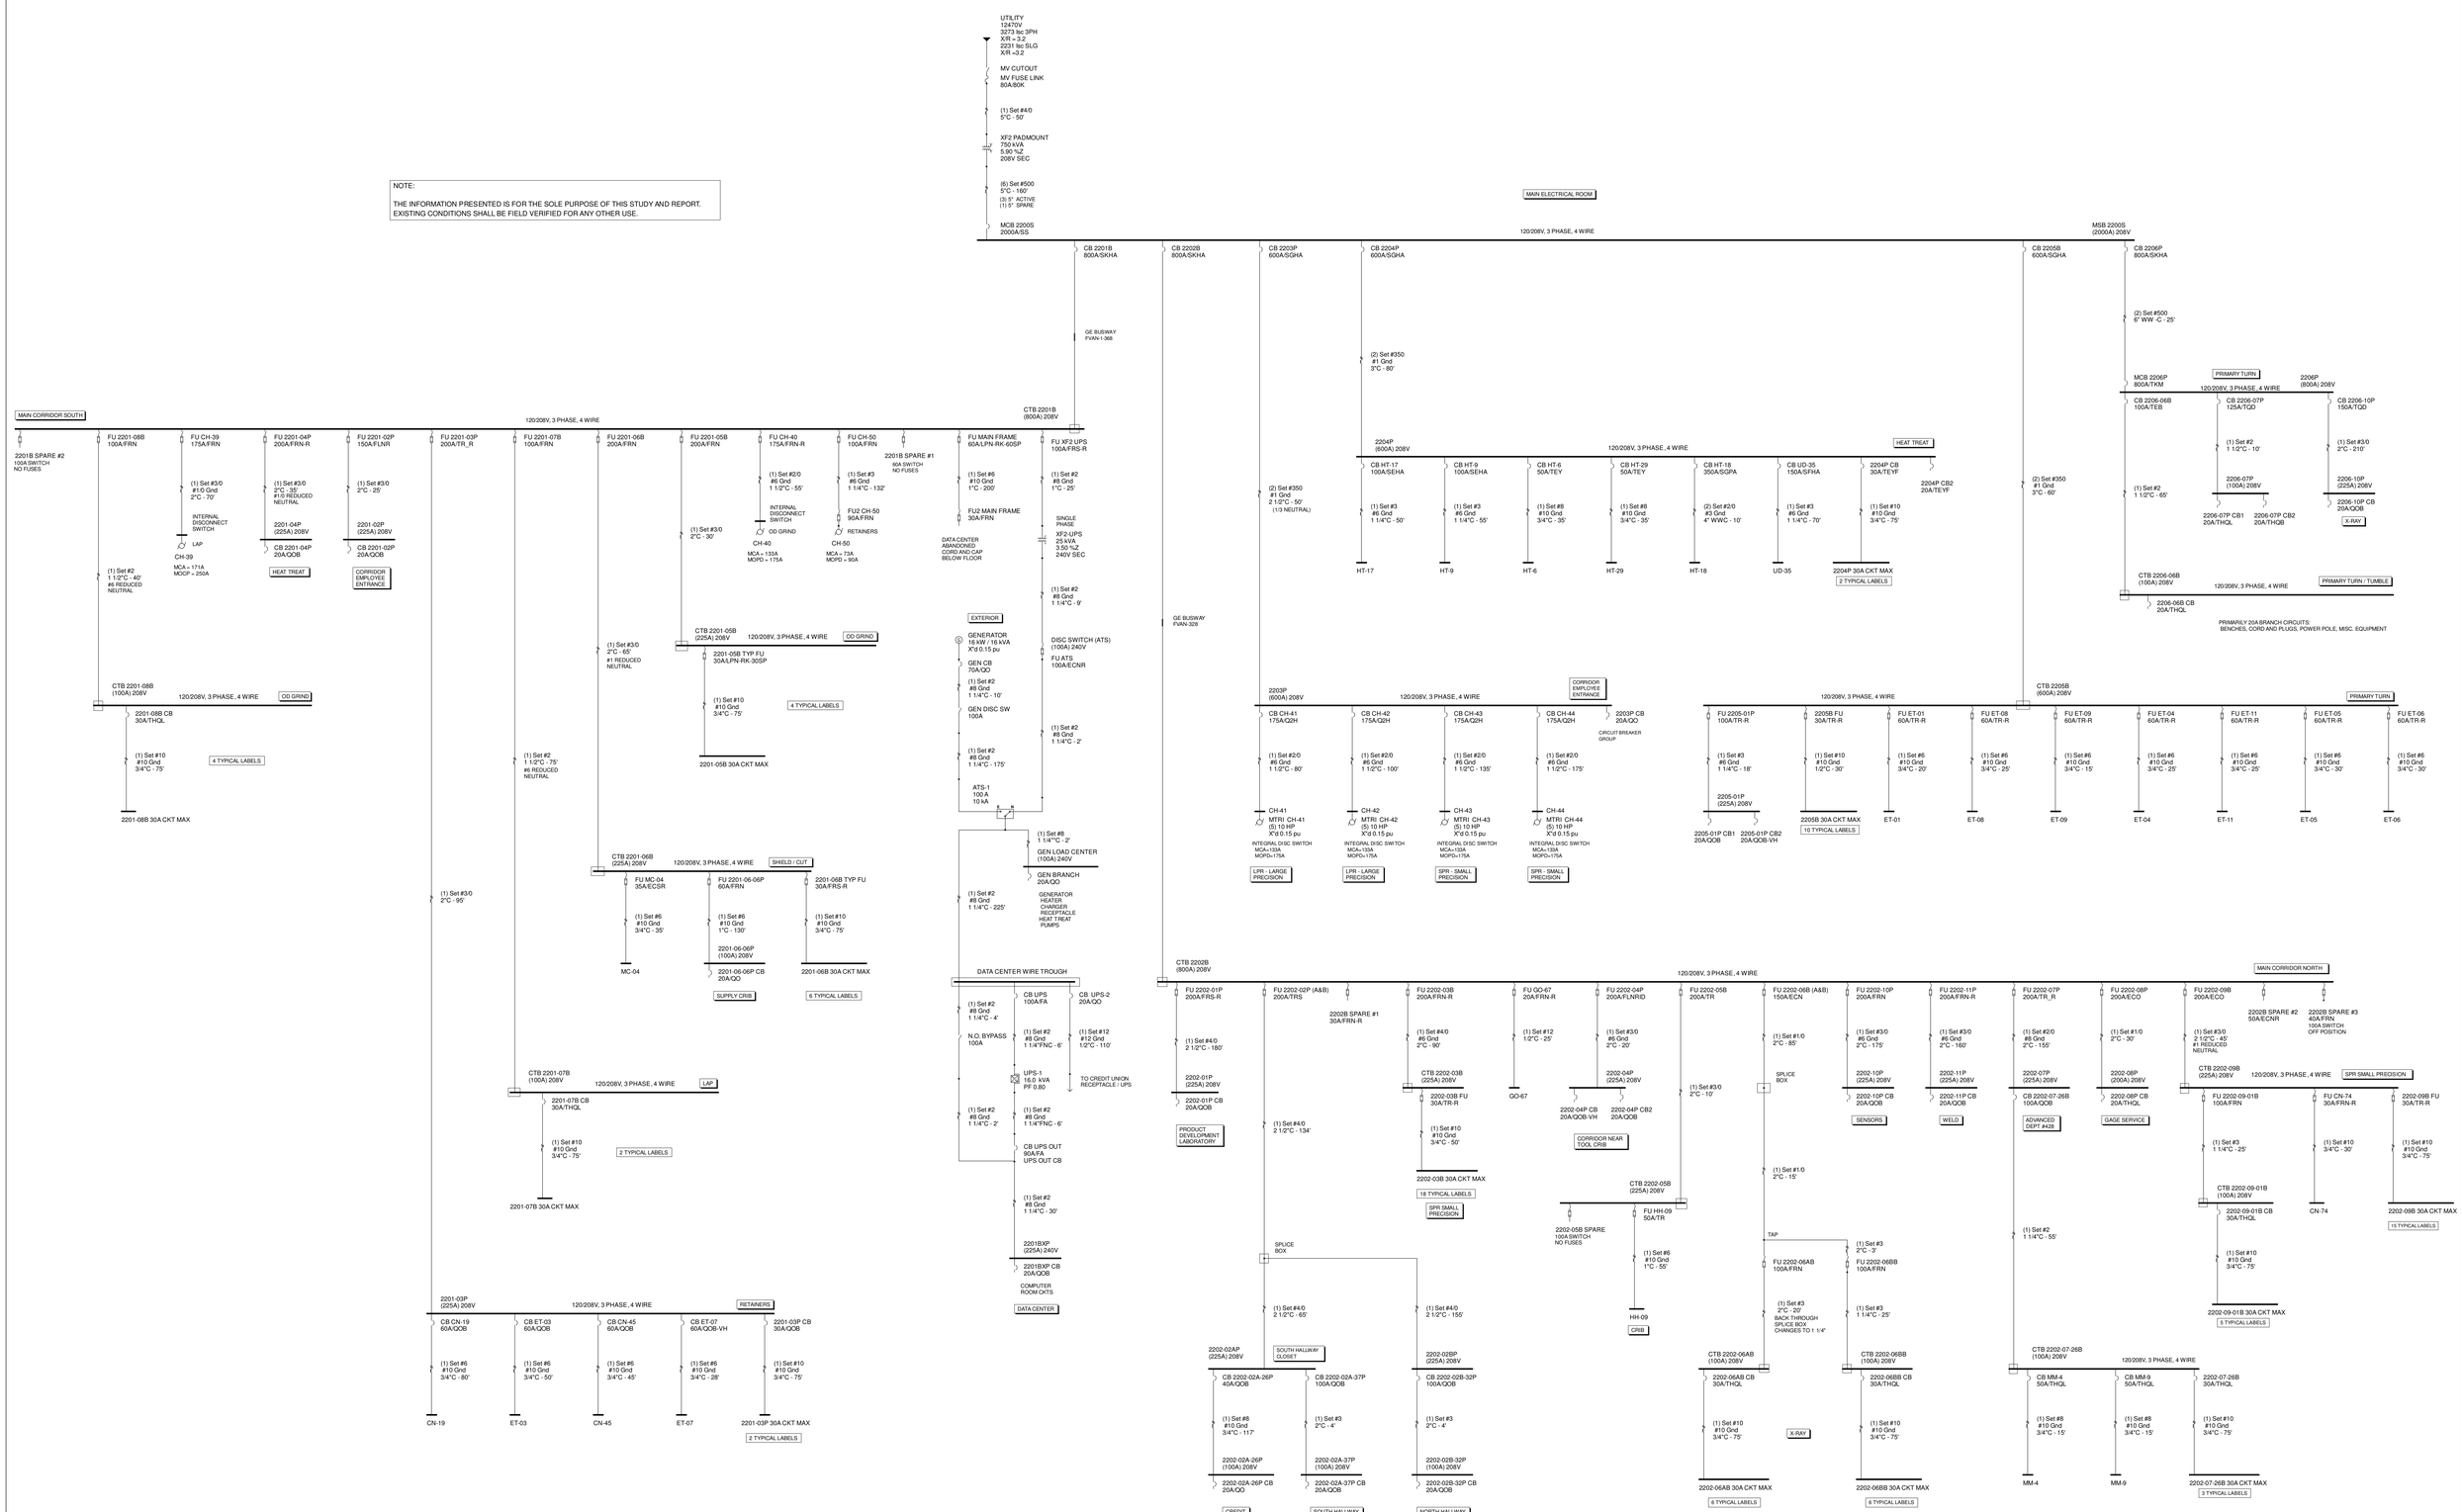


| REVISION | | | |
|---|---|---|---|
| NO. | DATE | DESCRIPTION | BY |
| | | | |
| | | | |
| | | | |
| | | | |

Swan Engineering Inc.

21 Birch Street
Braintree, MA 02184
617-653-3550

WWW.ENGINEERING-CLAIMS-LITIGATION.COM

ONE LINE DIAGRAM

SHORT CIRCUIT - COORDINATION - ARC FLASH

STUDY

Engineering Seal

Company Name

Company
Address

Service Designation

Date:
January 7, 2016

By: Christopher M. Swan, PE

1Line Data Input